


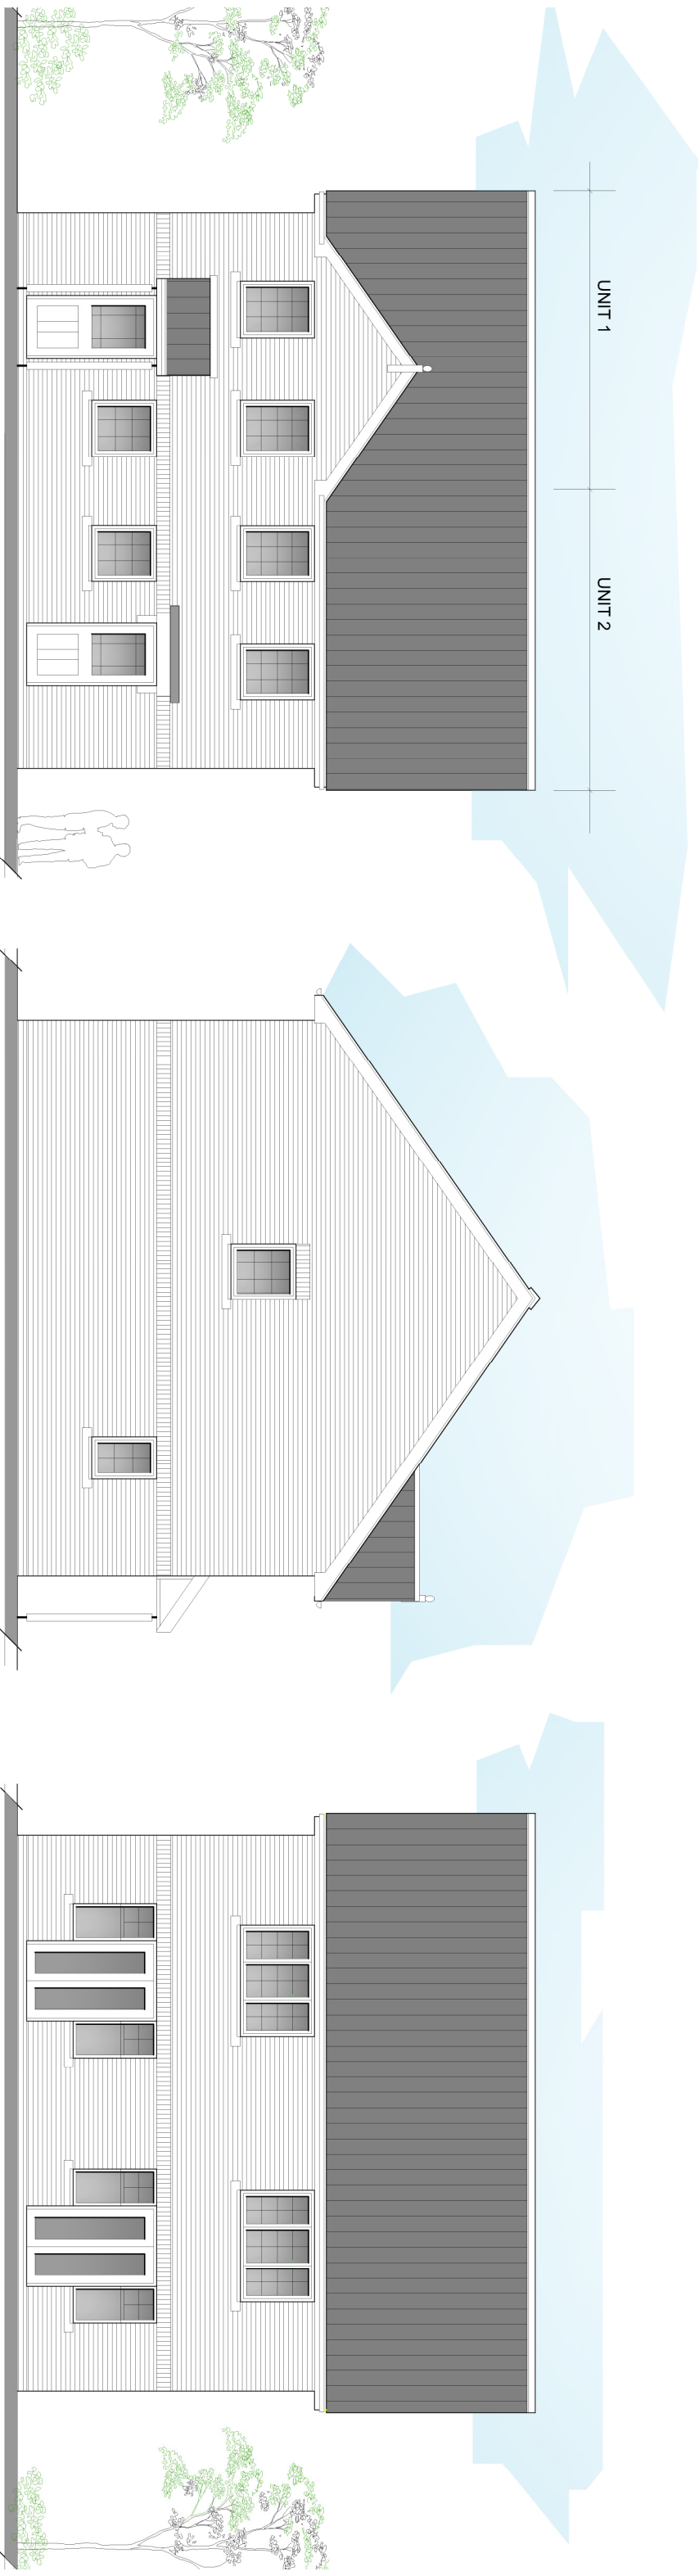


FRONT ELEVATION

SIDE ELEVATION

REAR ELEVATION




GROUND FLOOR LAYOUT

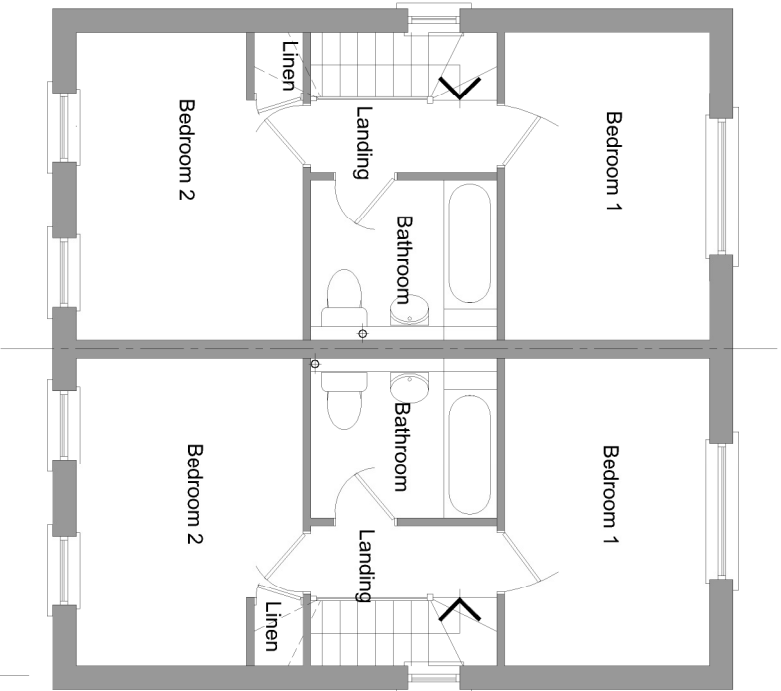

FIRST FLOOR LAYOUT

EXTERNAL FINISHES:-
ROOF:- GRAY CONCRETE ROOFING TILES,
WALLS:- FACING BRICKWORK - RED MULTI
WINDOWS AND DOORS:- UPVC
RAINWATER GOODS:- DEEPTLOW UPVC - BLACK

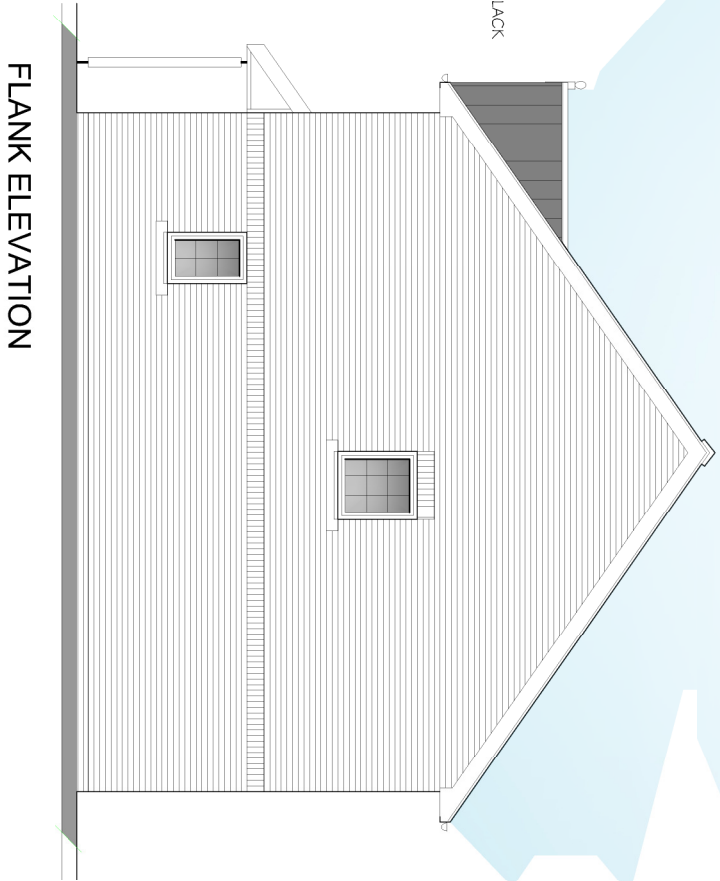

FLANK ELEVATION

PROPOSED 2 BED SEMI-DETACHED - UNITS 1&2 Dwg No 17.18.01

PROPOSED DWELLINGS

PT FIELD 004

MAIN ROAD, GT CLIFTON

Scale 1:100 @ A3

June 2017