




floor level lowered from previously consented to avoid clash with gable windows

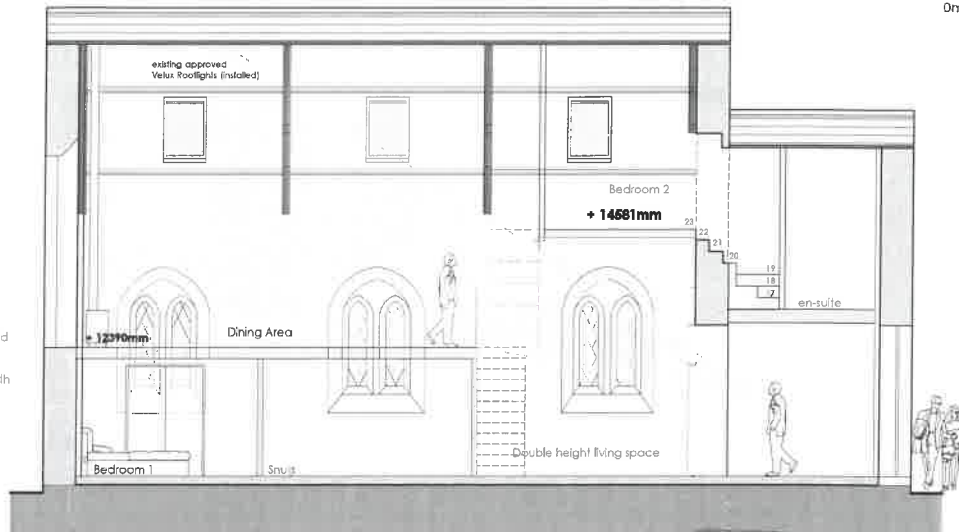


Proposed Section A:A Long Section

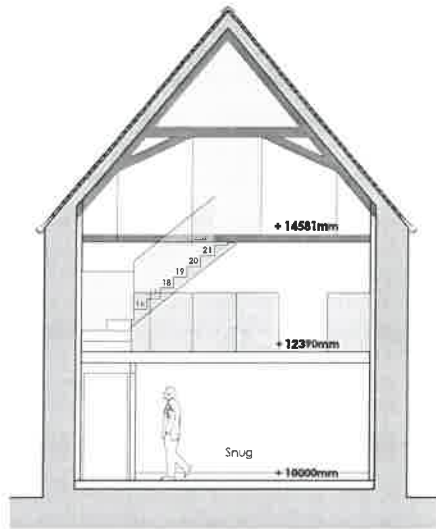


Proposed Section C:C looking towards front door

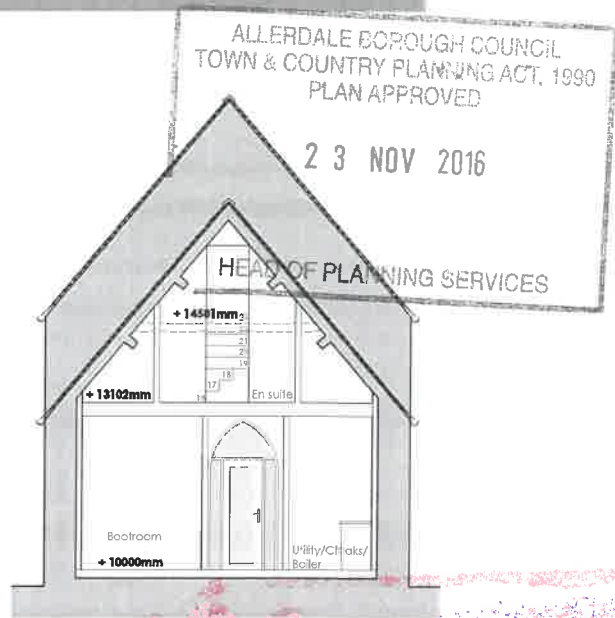

Proposed Section D:D

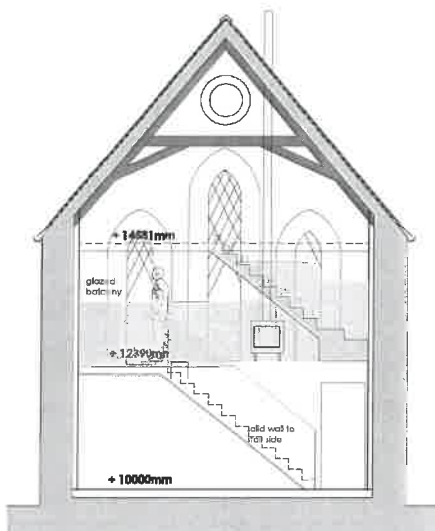

Proposed Section E:E looking towards rear gable of chapel

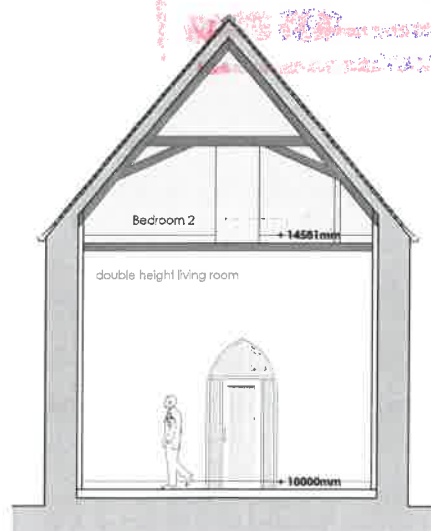

Proposed Section F:F looking towards front door

AMENDED PLAN
2/14/0348
22/11/16

FOR PLANNING
AND LISTED
BUILDING
CONSENT ONLY

Rev:	Draw:	Comments:	By:
Given:			
MR + MRS HINCKLEY & MR + MRS JACKSON			
DAY CUMMINS LIMITED Architects & Surveyors Talland Business Park, Cudermouth, Cumbria CA13 0QT Tel: 01900 820700 Fax: 01900 820701 email: dc@day-cummins.co.uk www.day-cummins.co.uk			
Project: Proposed Alterations Lorton Road Chapel, Cudermouth			
Drawing Title: Proposed Sections Chapel A			
Drawn: SEV	Check: JHP	Signed:	
Scale: 1:50	Date: 21/11/16	Project Size:	A1
ALL INFORMATION TO BE CHECKED BY THE PROPOSED CLIENTS TO BE ACCURATE TO THE INFORMATION PROVIDED BY THE CLIENTS			
Project No: 4344	Drawing No: 53	Rev:	