


REPLACEMENT OF FRONT LIVING ROOM WINDOW

TO

21 SOUTH STREET, COCKERMOUTH

(C)

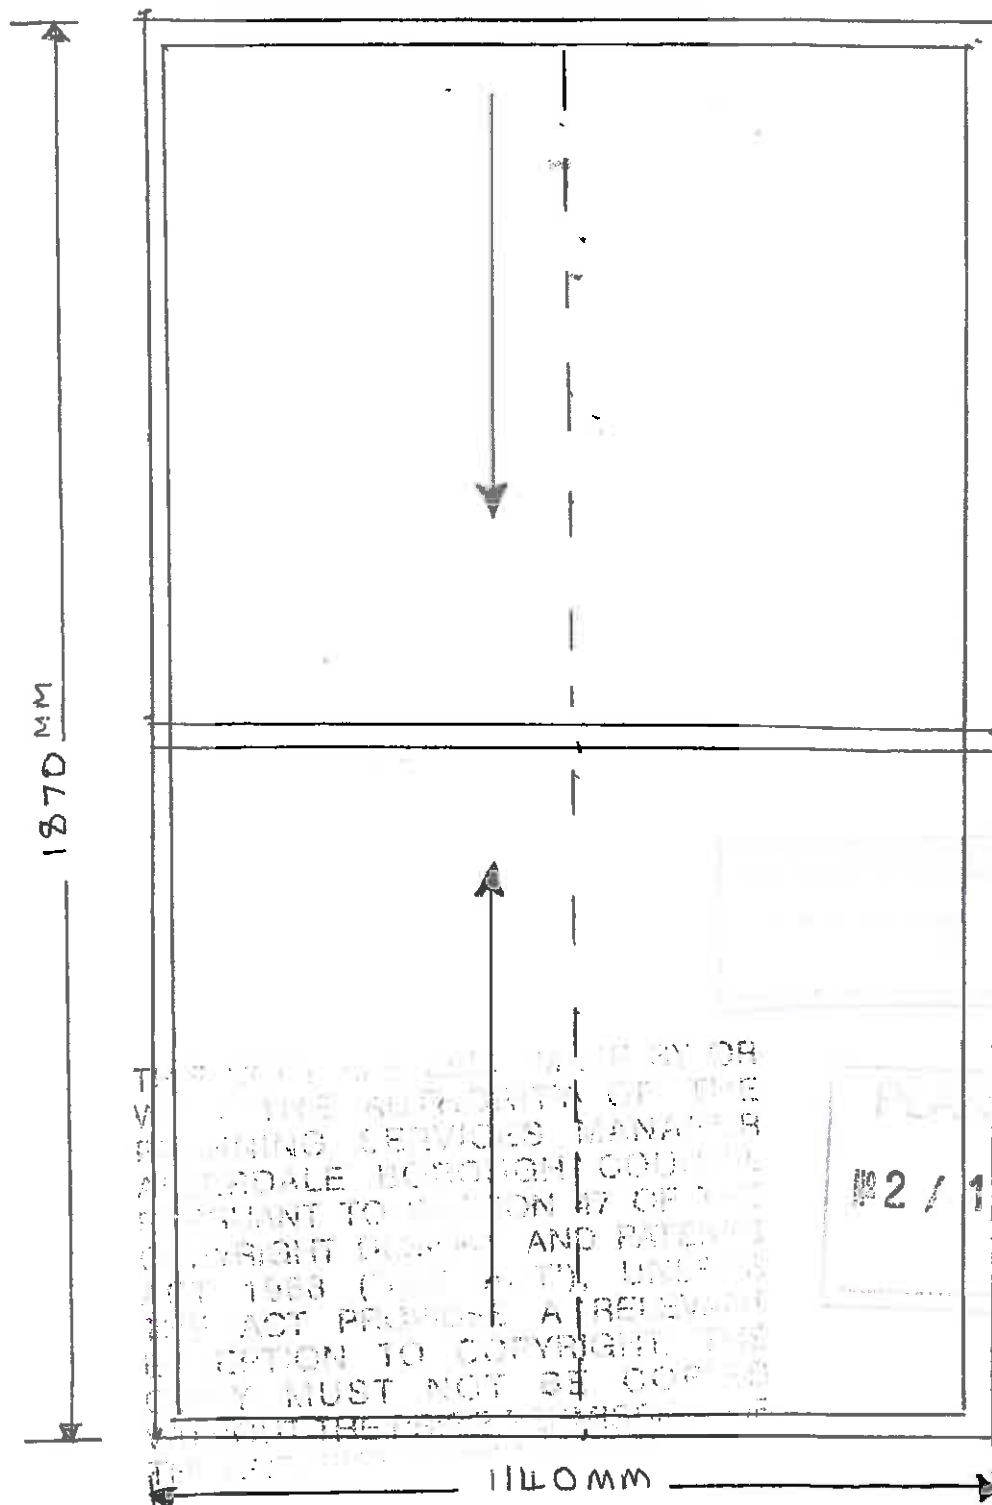

SCALE 1:10

RENAISSANCE UPVC WHITE VERTICAL CLINDING WINDOW
'A' RATED 1 CASH HORNS (RUN THROUGH)
CLEAR TOUGHENED GLASS TO LOWER PANE
EXTERNAL / INTERNAL FACE MOUNTED ASTRAGAL