




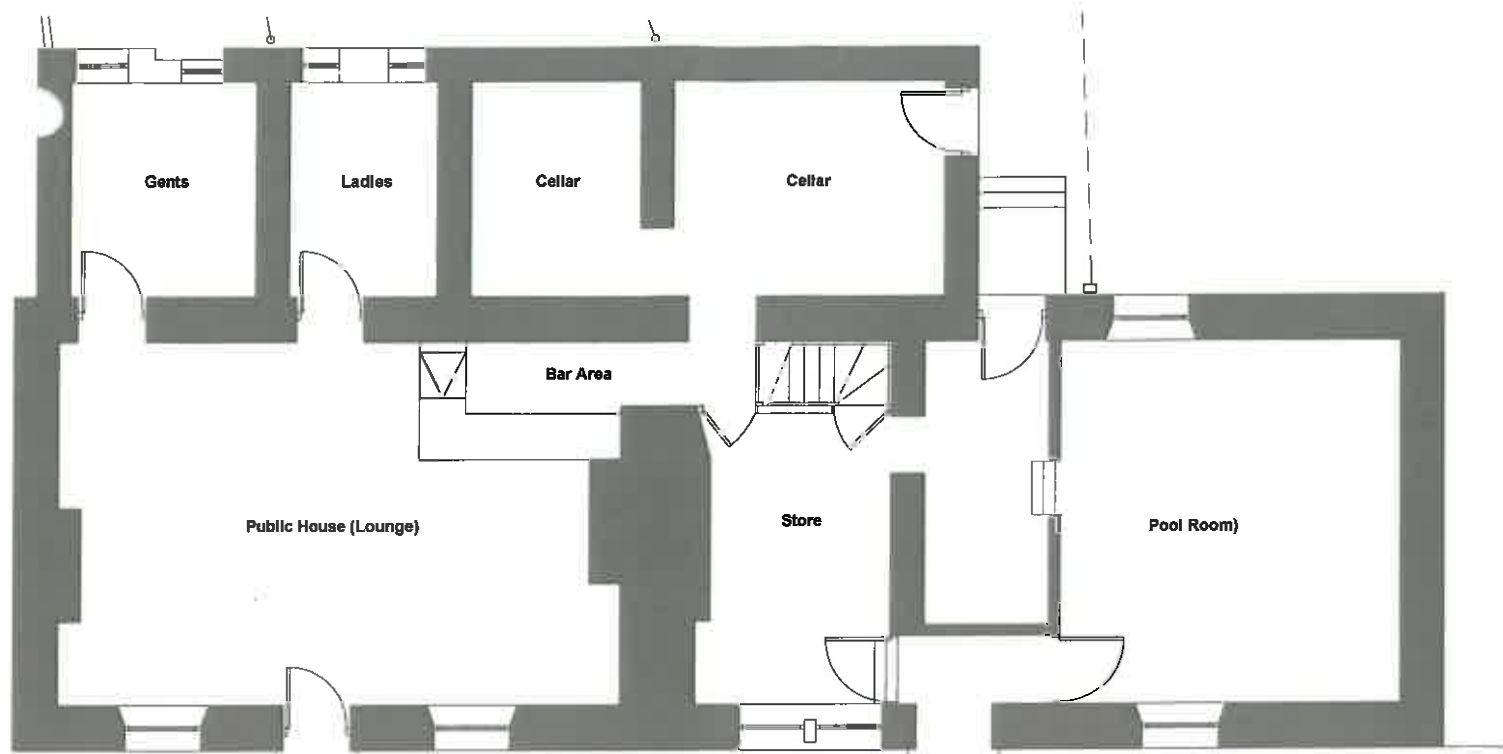


Existing Ground Floor Plan

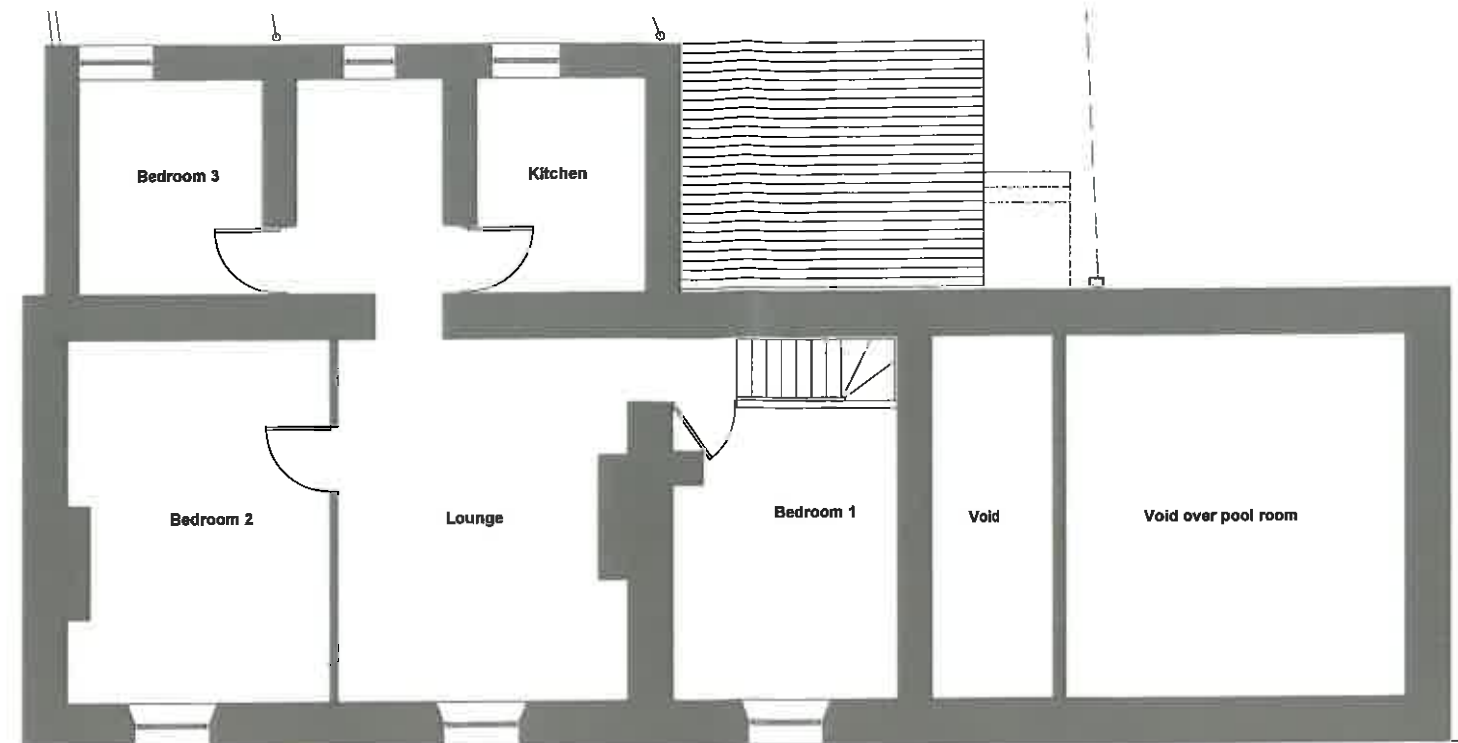

Existing First Floor Plan

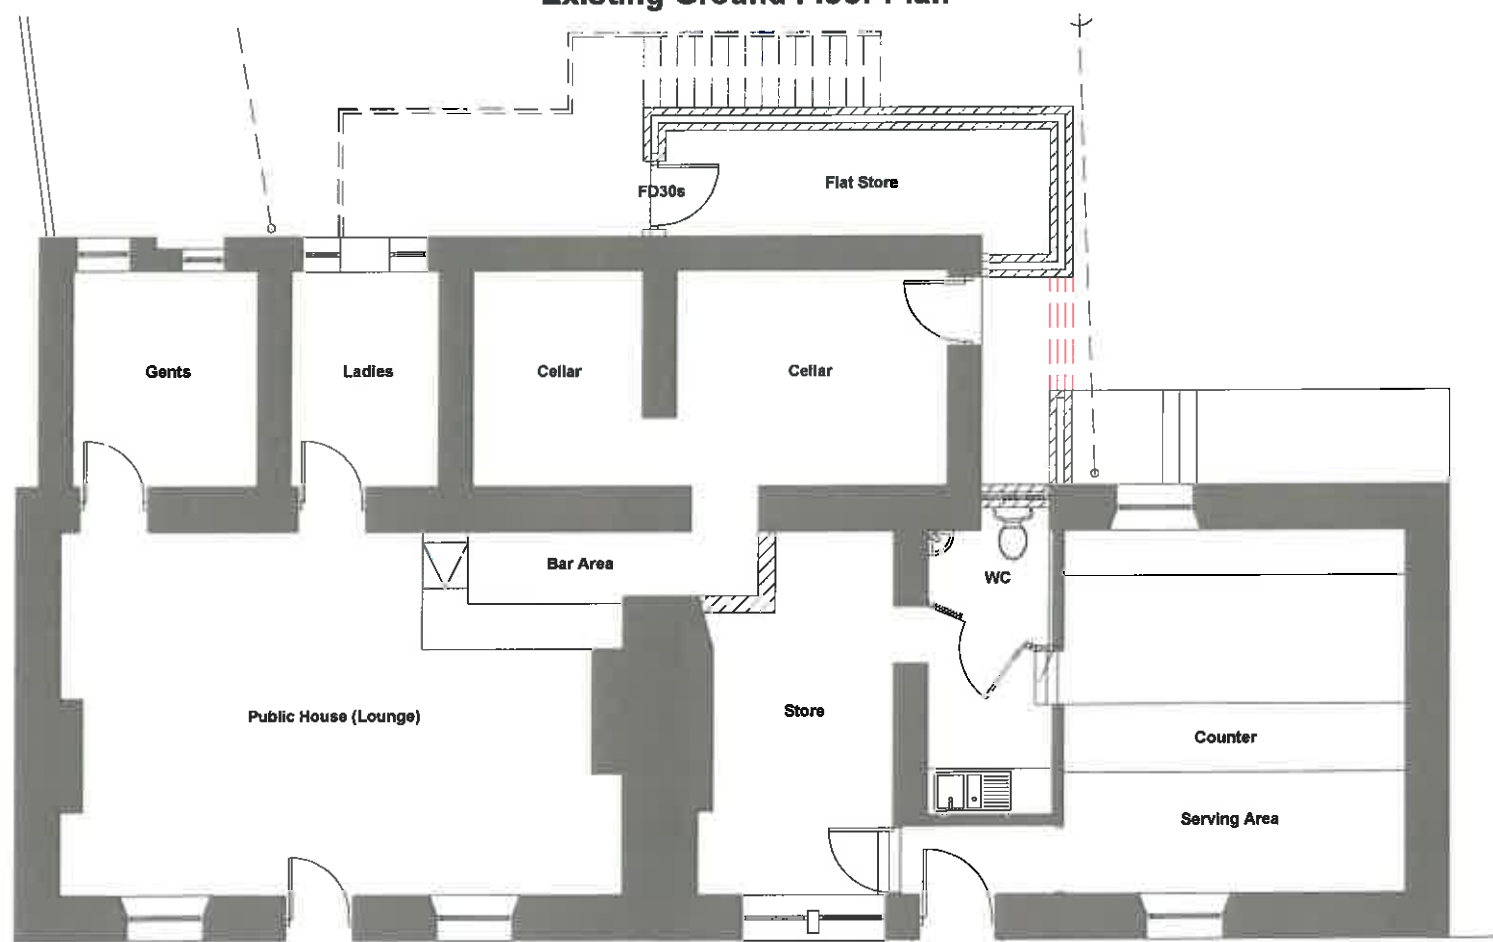

Proposed Ground Floor Plan

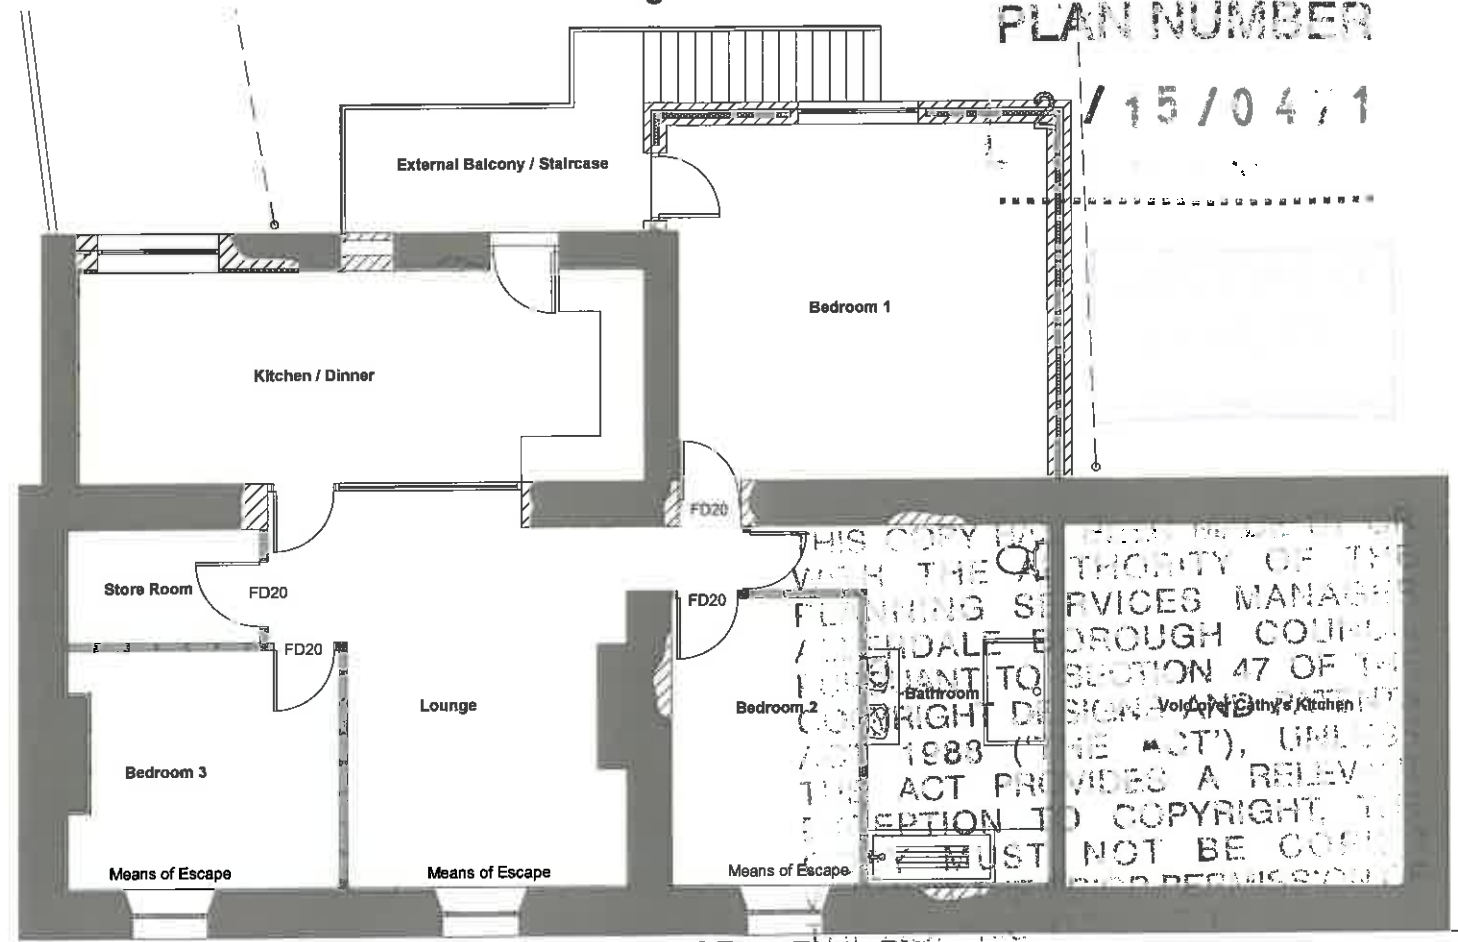

Proposed First Floor Plan

Project Details		19 Main Street Gt Broughton Cockermouth, Cumbria,	
Project	Extension & Internal Alterations Existing Floor Plan		
Ref	DR-19MSGB-05		
Scale	1/100	Date	26th June 2015
Client	Mr Rouke		