PLANNING ISSUE

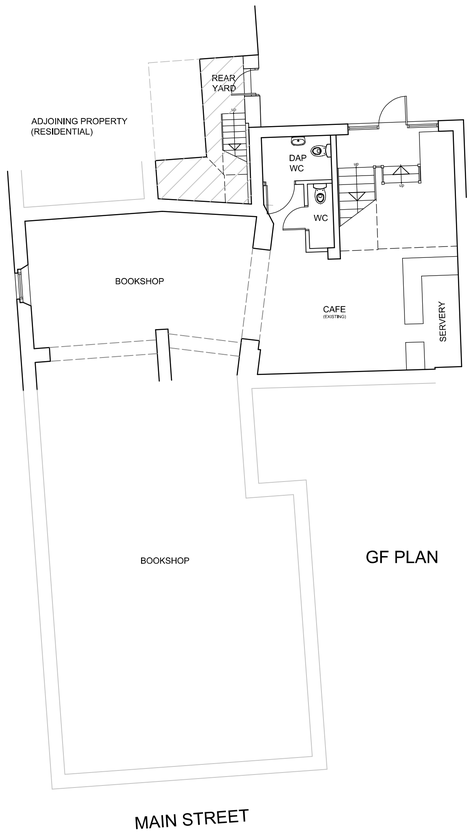

GF PLAN

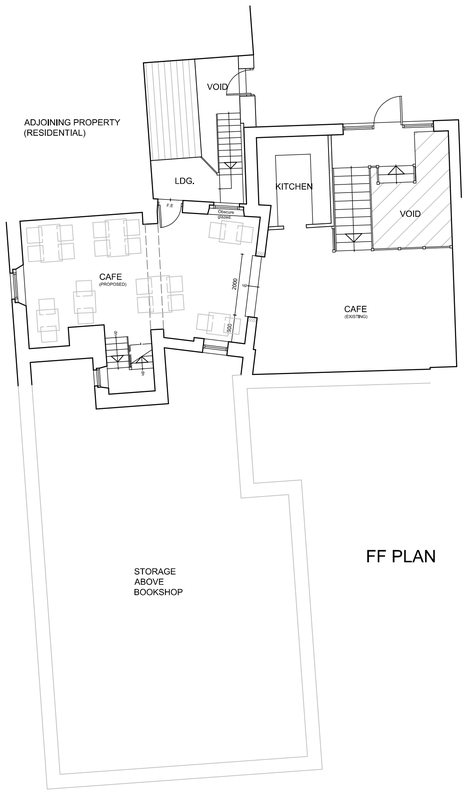

FF PLAN

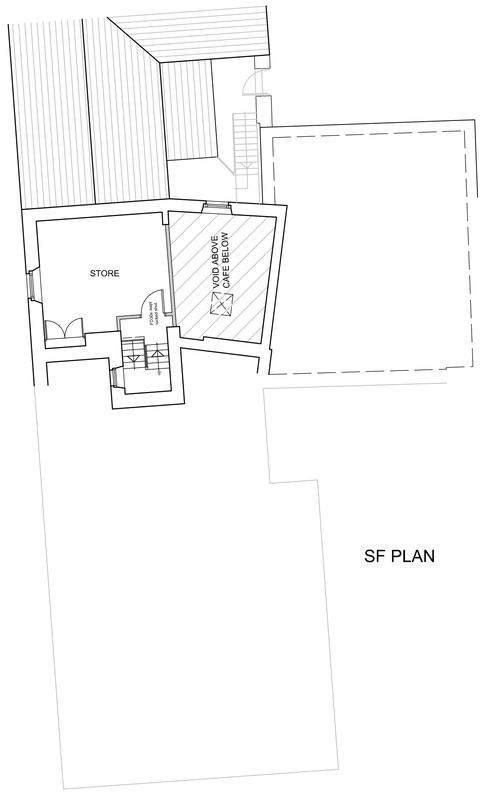

SF PLAN

No.	Date	Revision	Initial

ALPHA DESIGN

Architectural Services
Member of the Chartered Institute of
Architectural Technologists

Tel: 01900 829199 email: gb@adcumbria.co.uk

Project

42 - 44 MAIN STREET,
COCKERMOUTH

Client

MRS L. HEATON

Drawing

PROPOSED FLOOR PLANS

Scale 1:100 @ A1 Drawn GB

Checked Date NOV. 2024

Drawing No.

24/03/1062 - 04

This drawing and design is copyright and must not be reproduced in part or in whole without prior written consent. Contractors must verify all dimensions on site before commencing work or preparing shop drawings.