
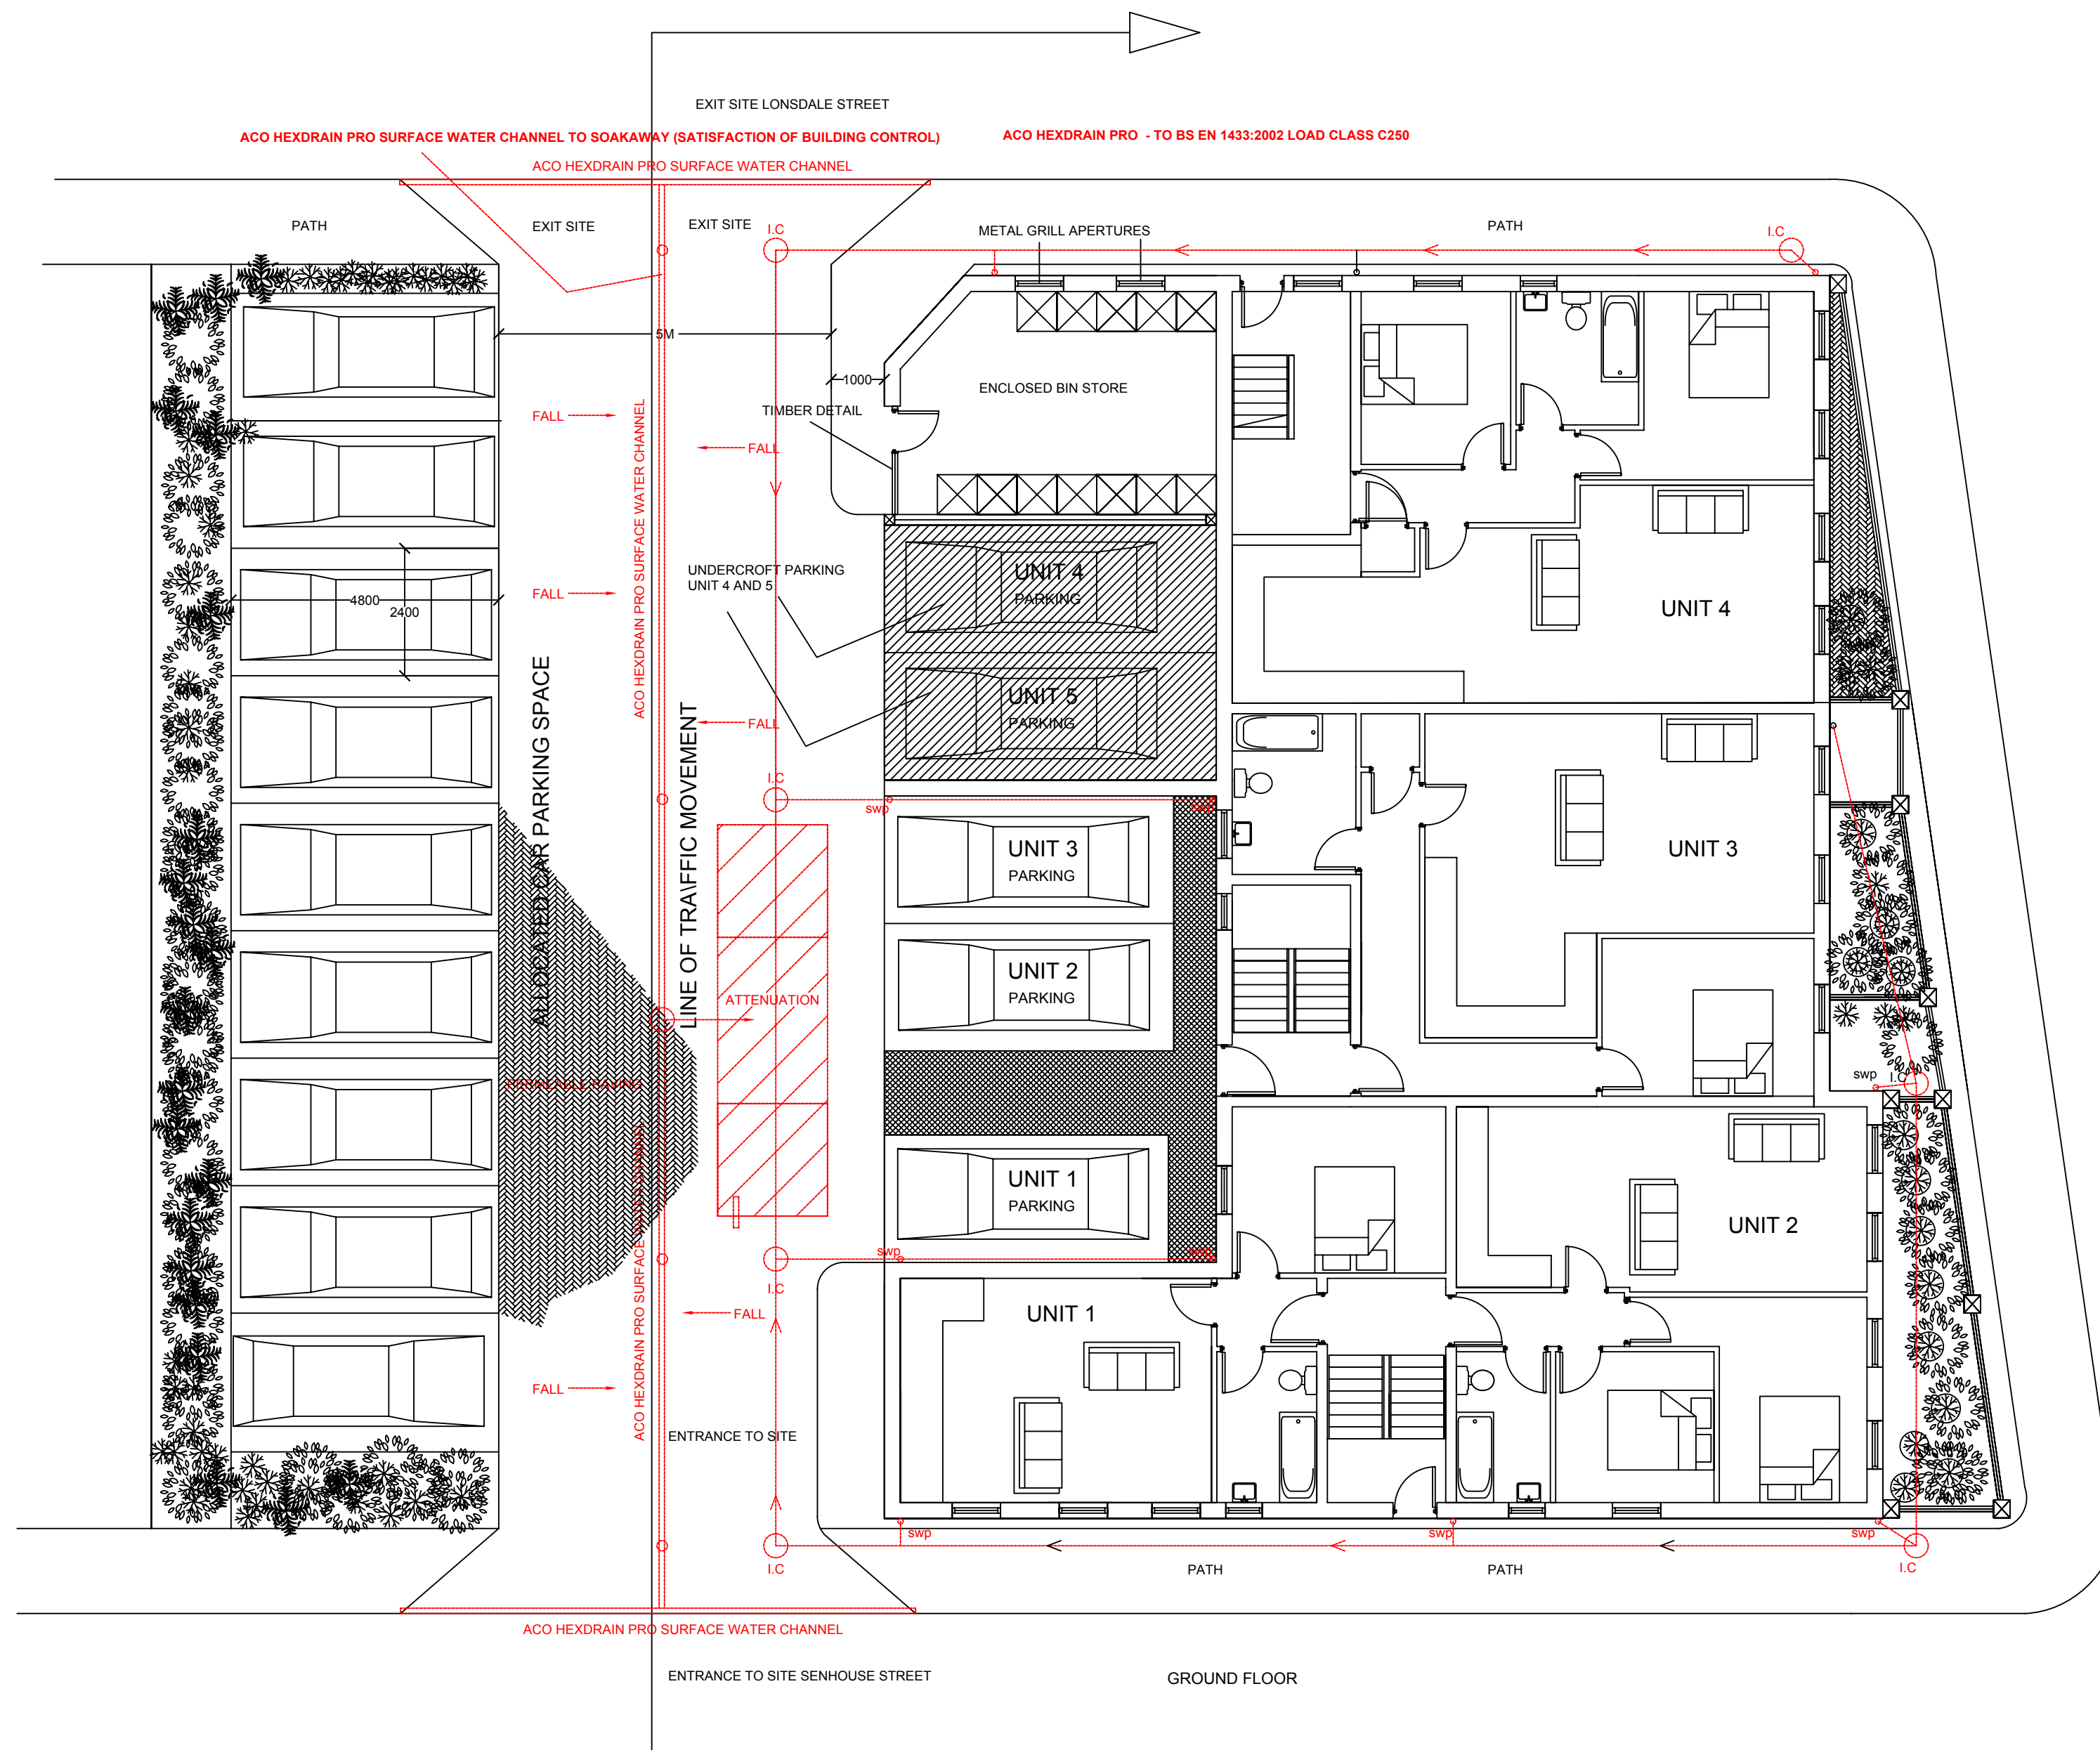


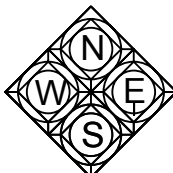

This drawing is copyright, reproduction of this drawing is only with consent from cdl. Figured dimensions are to be followed in preference to scaled dimensions, and all measurements to be checked on site, and to be taken from the actual work where possible. Any discrepancy must be notified immediately, and before proceeding. All drawings and associated specifications to be returned on request.

ARCHITECTURE cdl Planning & Design				Mob : 07786991404 Tel : 01228 539 122 The Studio 26 Corporation Rd Carlisle Cumbria CA3 8XB E Mail : cdlarcdesign@gmail.com	
Client : MISS HELEN McMINN					
Address STATION ROAD WORKINGTON					
Drwg No	DS/HM/P/1/14	Date :	MAY 15	Checked By :	DS
Scales : 1 : 100 - A1					
Status : Planning Application					
Title : SURFACE WATER DRAINAGE					
Notes/Amendments :				REVISION A	