


EXISTING VIEW - SUMMER (JUNE 2015)




WIREFRAME

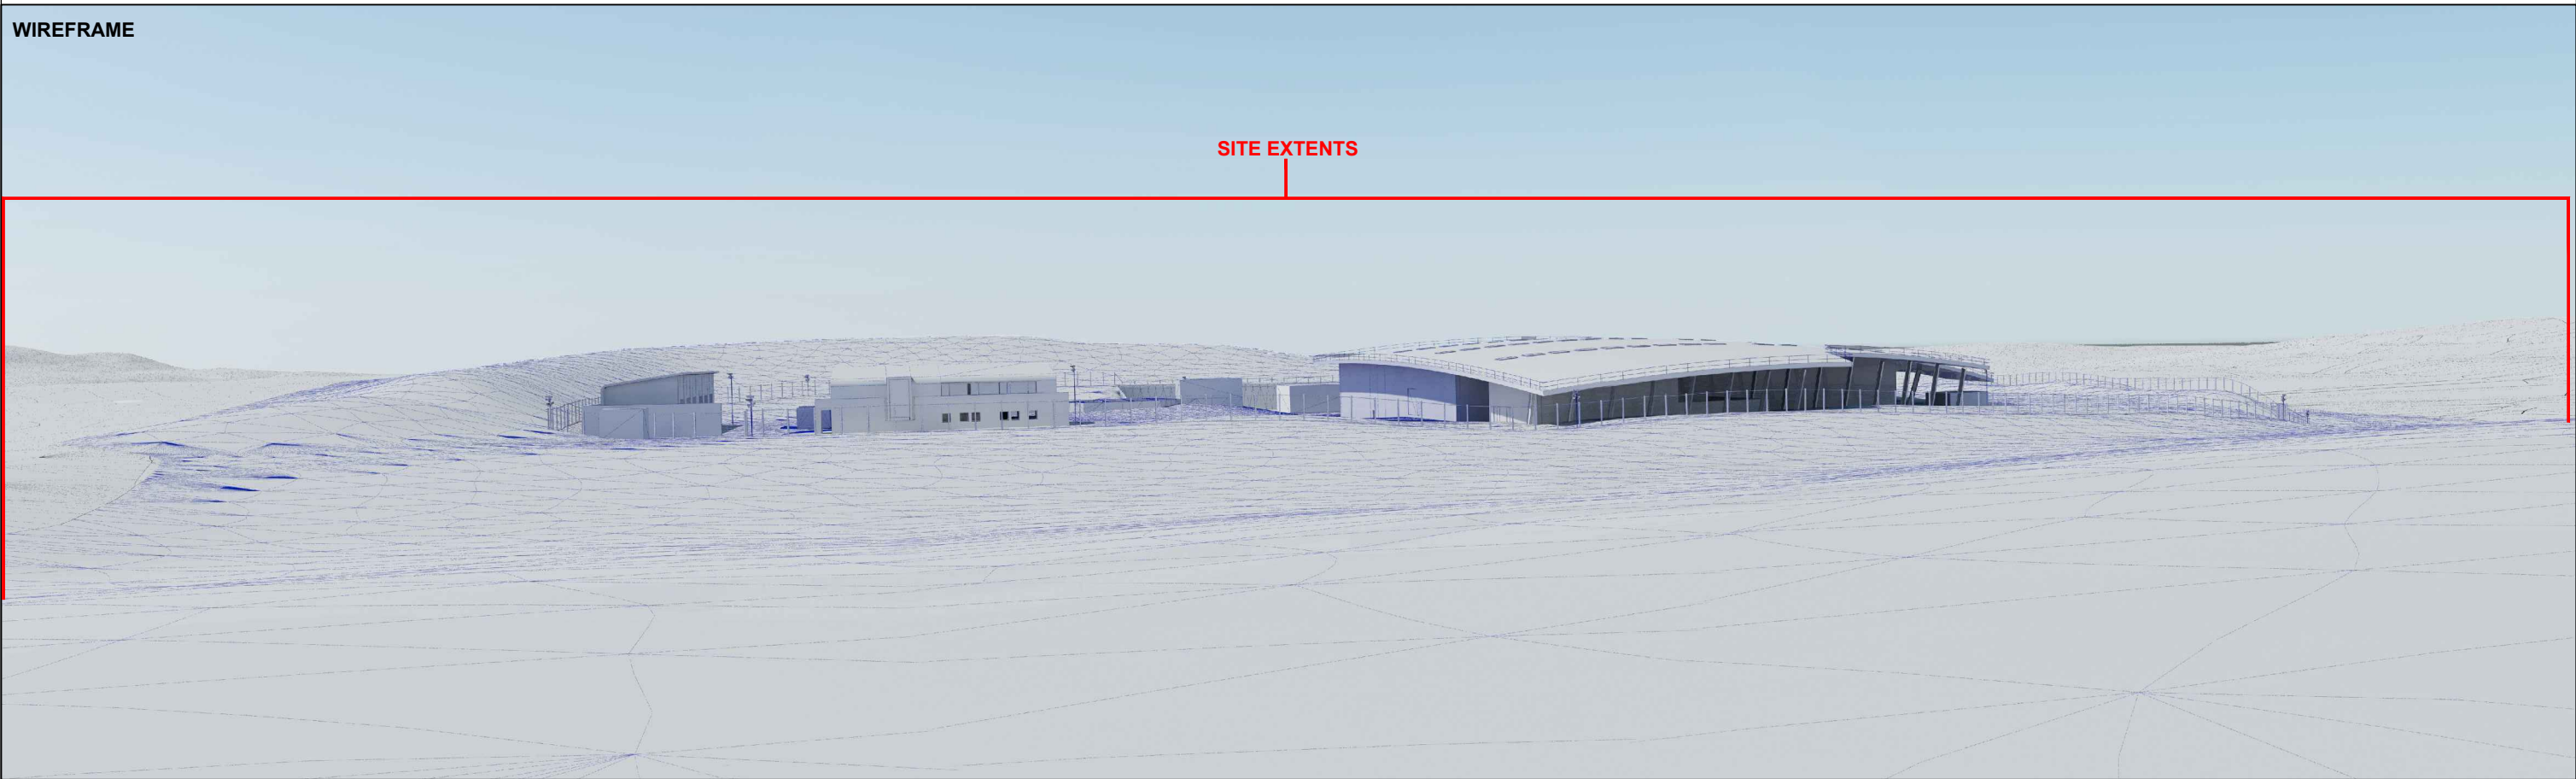

VIEWPOINT PM02: From properties Williamsgate, Barncroft & Westwood

Date of photograph: 16/06/15
Time of photograph: 11:25
Lighting conditions: Sunny, hazy
OS grid reference: 313624, 534362
Viewpoint ground elevation: 162m
Camera height above ground level: 1.6m
Camera type: Canon EOS 5D MARK II
Camera lens size: 50mm

Aperture: 9.0
ISO: 200
Shutter speed: 1/400
Included angle of photograph: 87.5°

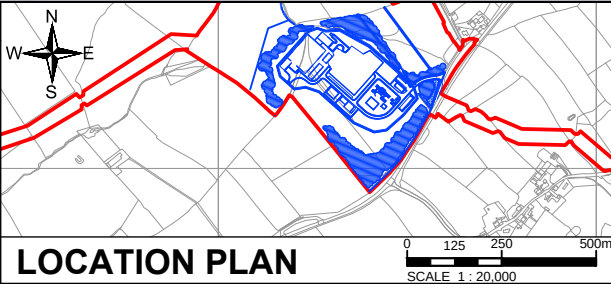

NOTES:

- 1) Photomontage is to be used for **illustrative purposes only**. Refer to Appendix 7.2 Photomontage Methodology for further information.
- 2) Images (as printed on A3 sheet) are to be viewed at approx. 27cm from the eye.
- 3) Scheme proposals based on 3D models and 2D drawings provided by Advance: *Williamsgate COMPOSITE.max*; *Williamsgate ControlBldg+Workshops.max*; *Williamsgate Green Roof.max*, *80040112/ADV/M331/99/DR/C/2001.pdf* and *80040112-ADV-M331-97-DR-A-00005 RevB.pdf*.
- 4) Scheme is represented in summer only due to relocation of site requiring a new viewpoint and photography after winter season had finished.



West Cumbria Water Supplies Project - Thirlmere Transfer

COPYRIGHT ACKNOWLEDGEMENT
THIS PLAN IS BASED UPON THE ORDINANCE SURVEY MAP BY UNITED UTILITIES WITH THE SANCTION OF THE CONTROLLER OF H.M. STATIONERY OFFICE. CROWN COPYRIGHT RESERVED. UNAUTHORISED REPRODUCTION INFRINGES COPYRIGHT

THIS PLAN IS ISSUED BY UNITED UTILITIES ENVIRONMENT AND SUSTAINABILITY TEAM ON THE CONDITION THAT IT IS NOT COPIED EITHER IN WHOLE OR IN PART OR DISCLOSED TO THIRD PARTIES UNLESS PRIOR WRITTEN AUTHORISATION IS GIVEN

DRAWING TITLE			
Figure 7.16 Proposed Water Treatment Works Sheet 1 - Existing View & Wireframe			
NGR 313238 534130		SCALE N.T.S.	DATE 10/03/16
DRAWN BY J. Parr	SHEET 1 of 2		REVISION A
DRAWING NUMBER B2707061_07_Figure_07.16_Exist&Wire			